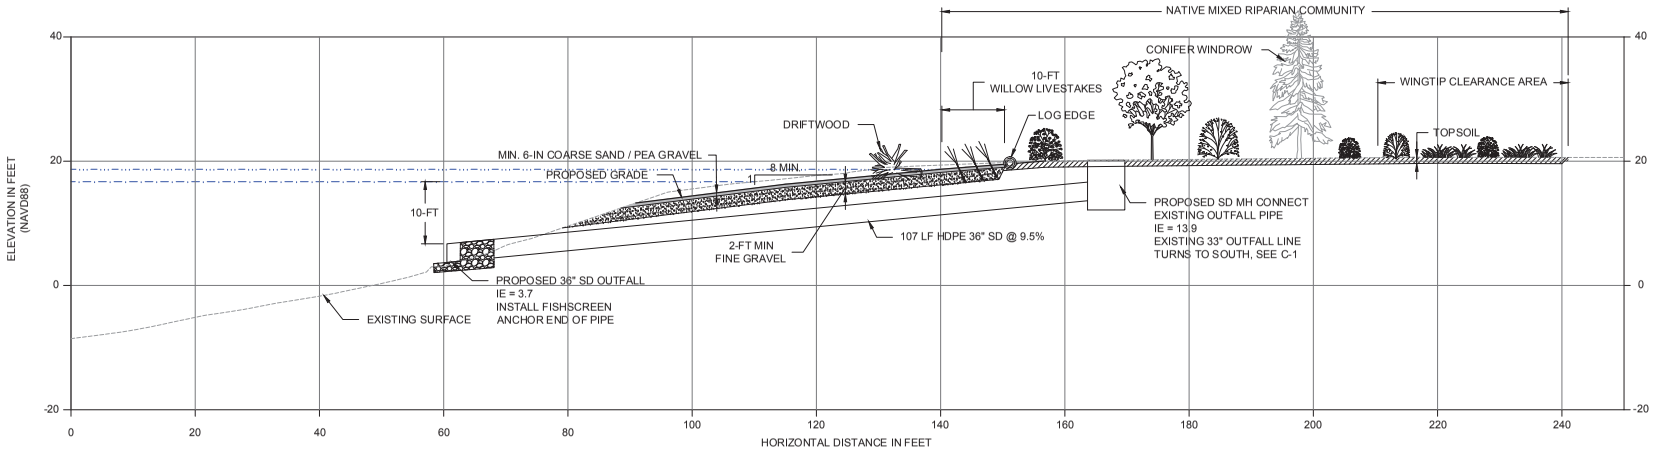

A / C-1 SECTION A-A'
SCALE:1" = 10'

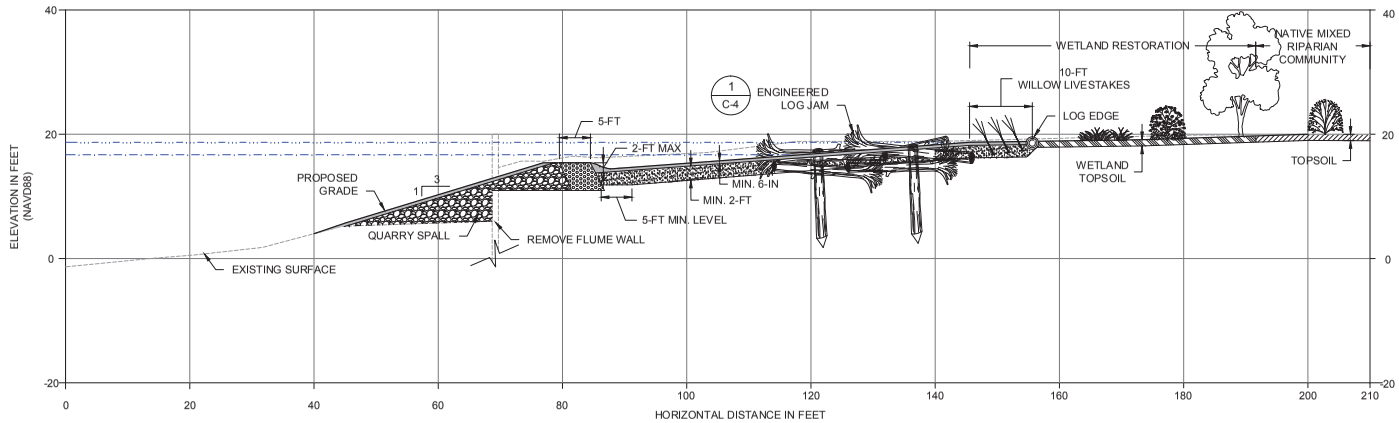

B / C-1 SECTION B-B'
SCALE:1" = 10'

LEGEND:

- OLWM (16.7)
- OHWM (18.7)
- EXISTING GRADE
- PROPOSED GRADE
- QUARRY SPALL (MINIMUM 1-FT DEPTH)
- 4-6" WASHED ROUND COBBLE
- FINE GRAVEL BEACH MATERIAL (MINIMUM 2-FT DEPTH)
- COARSE SAND / PEA GRAVEL (6-IN DEPTH)
- WETLAND TOPSOIL (1-FT DEPTH)
- TOPSOIL (6" DEPTH)
- CLEAN DREDGED MATERIAL, PLACED IN LIFTS

0 10 20
SCALE IN FEET

NOTE:

1. VERTICAL DATUM: NAVD88

ONE INCH
AT FULL SIZE, IF NOT ONE INCH SCALE ACCORDINGLY

ANCHOR QEA

Natural Resources

REVISIONS

REV	DATE	BY	APP'D	DESCRIPTION

DESIGNED BY: SMALL / SPOONER
DRAWN BY: SPOONER
CHECKED BY: SMALL / HUMMEL
APPROVED BY: HUMMEL
SCALE: AS SHOWN
DATE: FEBRUARY 2011

SOUTH LAKE WASHINGTON SHORELINE RESTORATION

GRADING SECTIONS

C-2.1

SHEET NO. 5 OF 9

Feb 10, 2011 2:01pm lherksen K:\Jobs\100838-WDNR\100838-01-S-Lake-WA\100038-01-PL-006-Sections.dwg C-2.1 10 SCALE