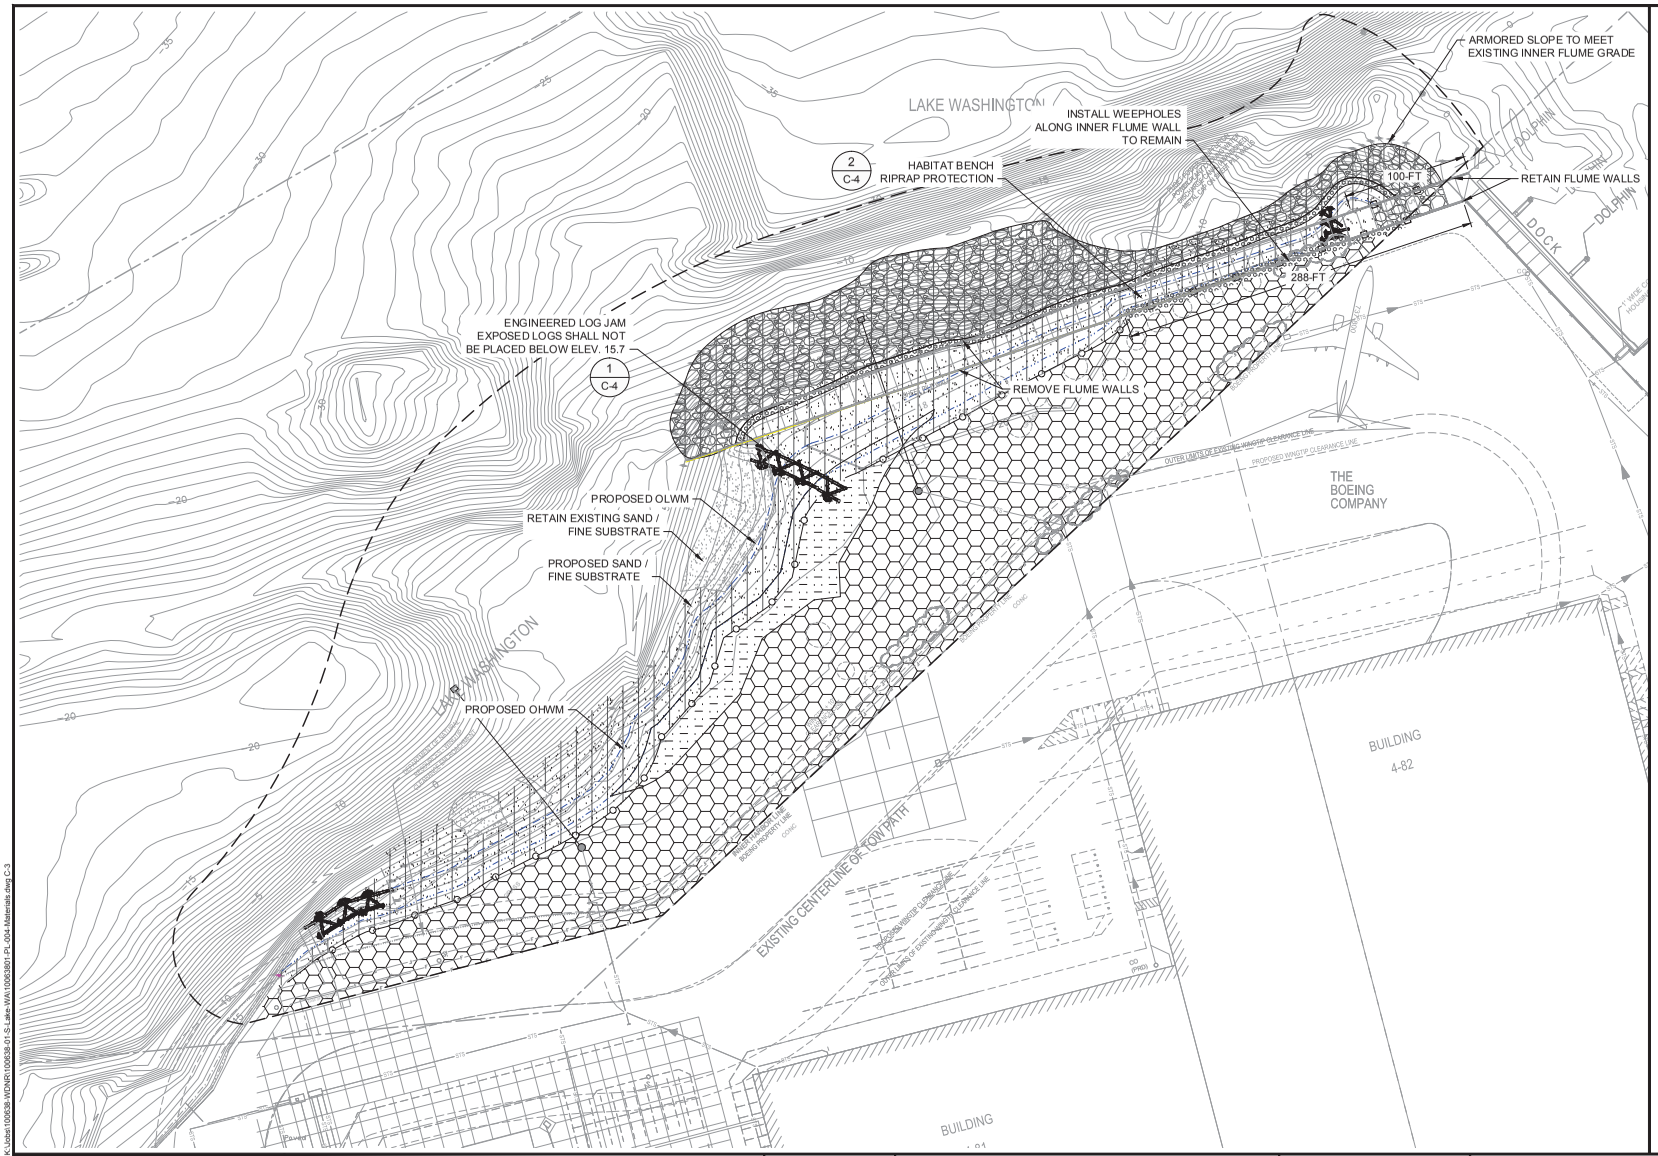

LEGEND:

- INNER HARBOR LINE / PROPERTY BOUNDARY
- PROJECT LIMITS
- WINGTIP EASEMENT
- EXISTING MAJOR CONTOUR
- EXISTING MINOR CONTOUR
- EXISTING STORM DRAIN LINE
- PROPOSED CONTOUR
- EXISTING OHWM (18.7)
- EXISTING OLWM (16.7)
- PROPOSED OHWM
- PROPOSED OLWM
- EXISTING TREE
- EXISTING NATIVE SHRUBS
- PLACE COARSE SAND / PEA GRAVEL OVER OTHER MATERIALS
- PLACE FINE GRAVEL BEACH
- PLACE 4-6" WASHED ROUND COBBLE
- PLACE WETLAND TOPSOIL
- PLACE TOPSOIL
- PLACE QUARRY SPALL FOR ARMORED SLOPE
- BURIED LOG EDGE
- ENGINEERED LOG JAM
- EXISTING FLUME WALL TO REMAIN
- PROPOSED STORM DRAIN MANHOLE, HDPE STORM DRAIN (SEE SHEET C-1 FOR SIZE AND LENGTH), AND OUTFALL WITH FISHSCREEN

0 50 100
SCALE IN FEET

NOTES:

1. HORIZONTAL DATUM: WASHINGTON STATE PLANE NORTH ZONE, NAD 83 FEET.
2. VERTICAL DATUM: NAVD88
3. SURVEY PROVIDED BY DHA SURVEYORS, OCTOBER 2010.
4. BATHYMETRY PROVIDED BY BUSH ROED & HITCHINGS, 2001.

ONE INCH
AT FULL SIZE, IF NOT ONE INCH SCALE ACCORDINGLY

ANCHOR QEA

Natural Resources

REVISIONS

REV	DATE	BY	APP'D	DESCRIPTION

DESIGNED BY: SMALL / SPOONER
DRAWN BY: SPOONER
CHECKED BY: SMALL / HUMMEL
APPROVED BY: HUMMEL
SCALE: AS SHOWN
DATE: FEBRUARY 2011

SOUTH LAKE WASHINGTON SHORELINE RESTORATION

MATERIALS PLAN

C-3

SHEET NO. 7 OF 9

K:\Jobs\100838-WDNR\100838-01-S-Lake-WA\100838-01-PL-004-Materials.dwg C-3
Feb 11, 2011 3:02pm lherksen